

**EXCLUSIVE COLLECTION OF UNITS WITH
SPECIAL PRICING ONLY FOR OUR CLIENTS**

Floor 1

UF-05B unit is 67.20m2 (723 sq.ft.)
Our Price - \$228,340

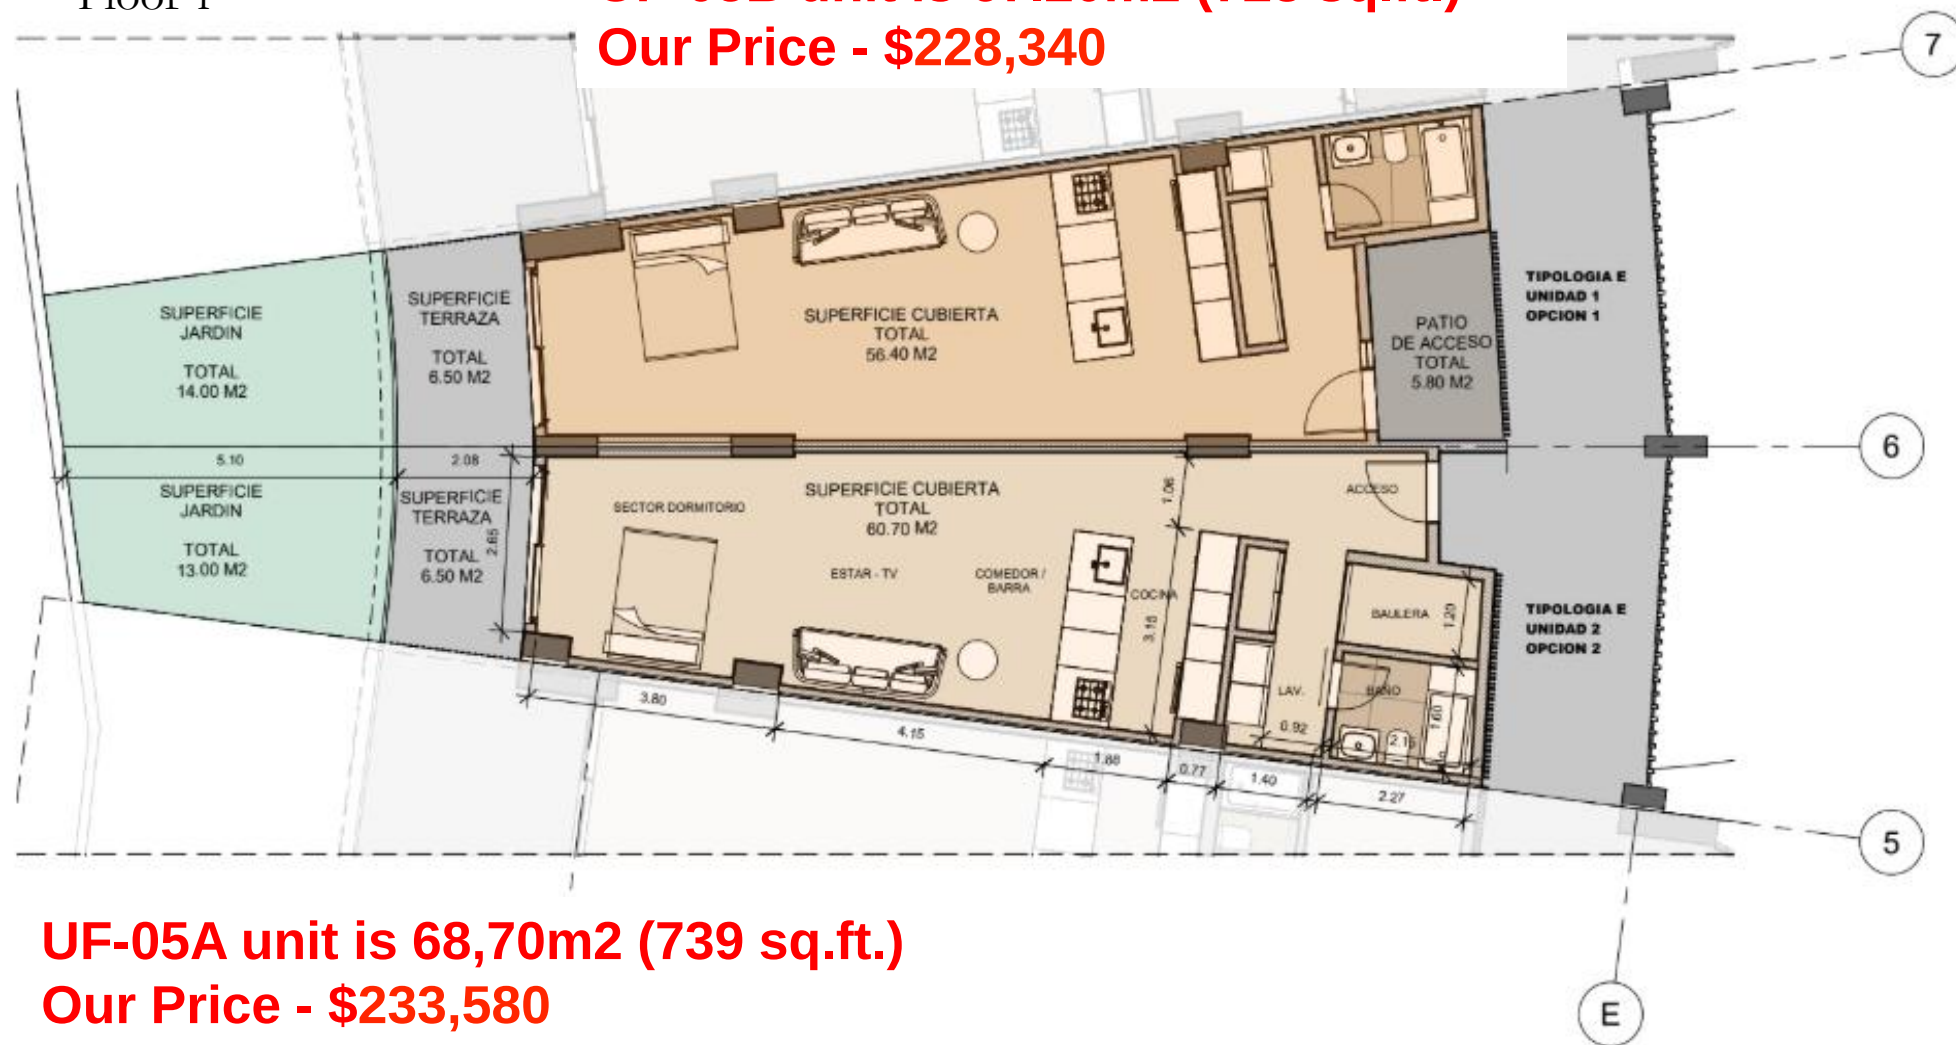


1 Tipologia E Nivel 1
1 : 75

Floor 1



Floor 2


UF-35B unit is 88.67m2 (954 sq.ft.)
Our Price - \$301,478

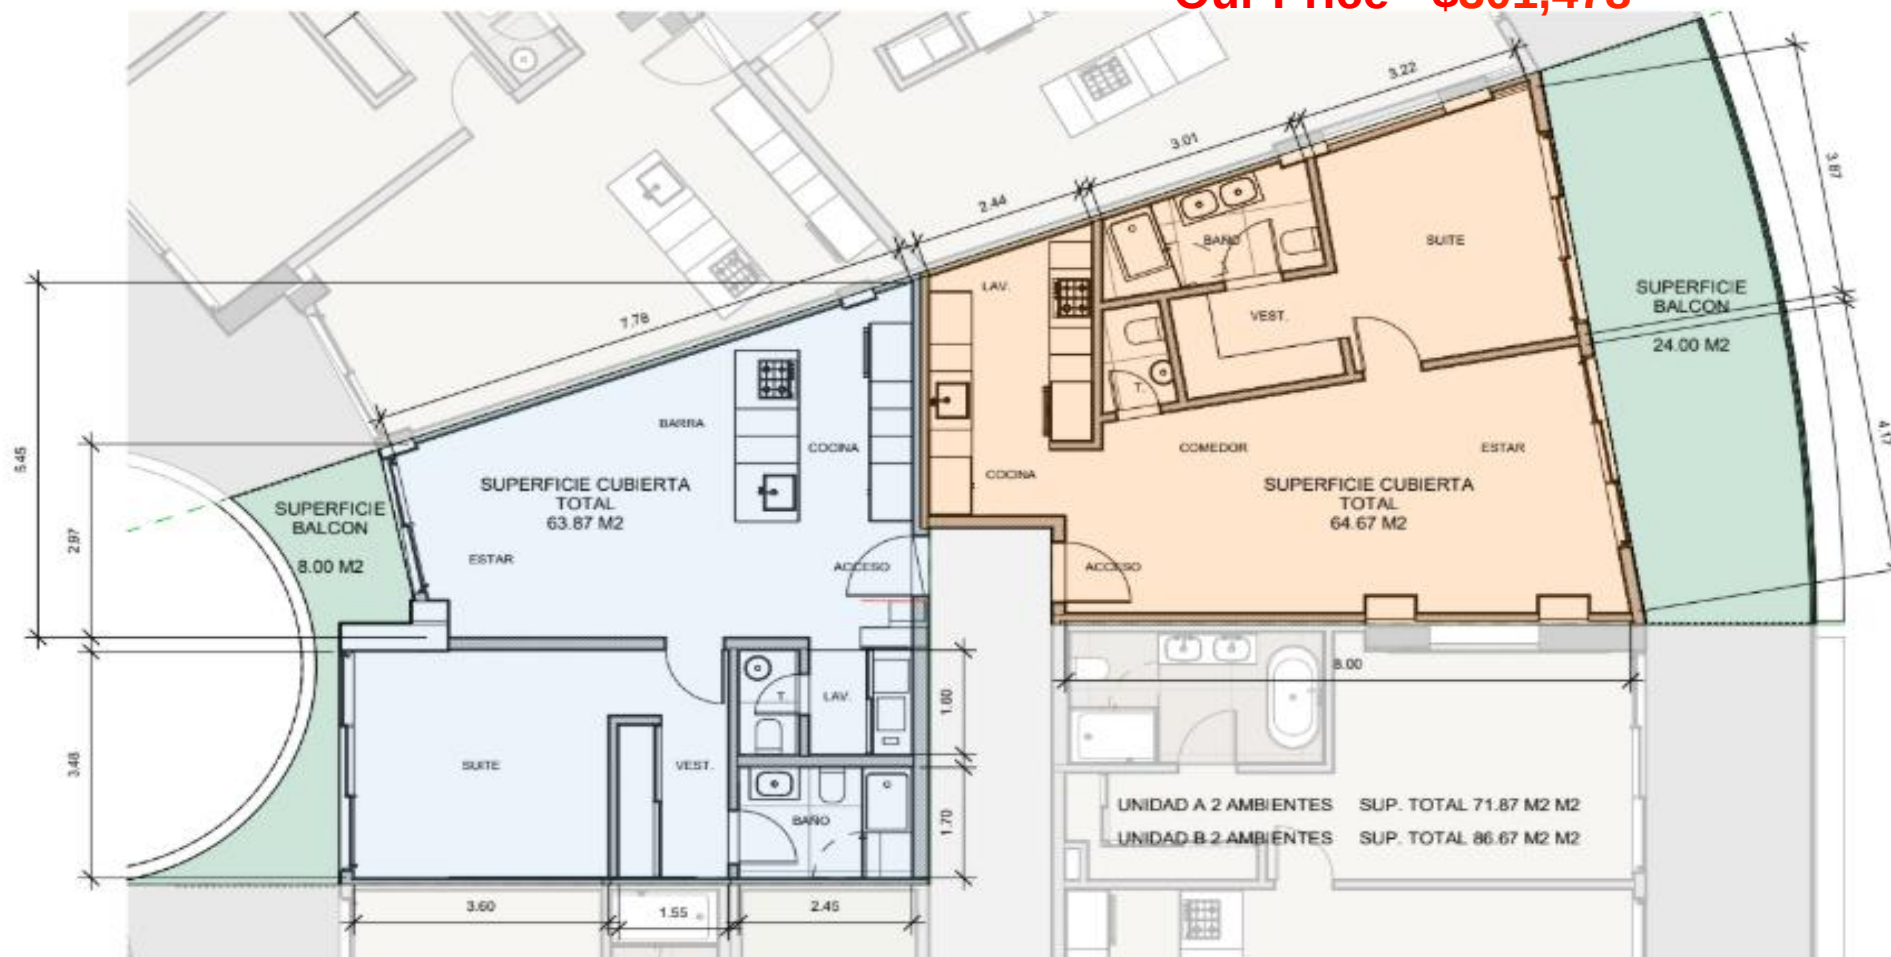

UF-35A unit is 71.87m2 (773.6 sq.ft.)
Our Price - \$244,358

Floor 2

UF-32B unit is 88.00m² (947 sq.ft.)
Our Price - \$299,200

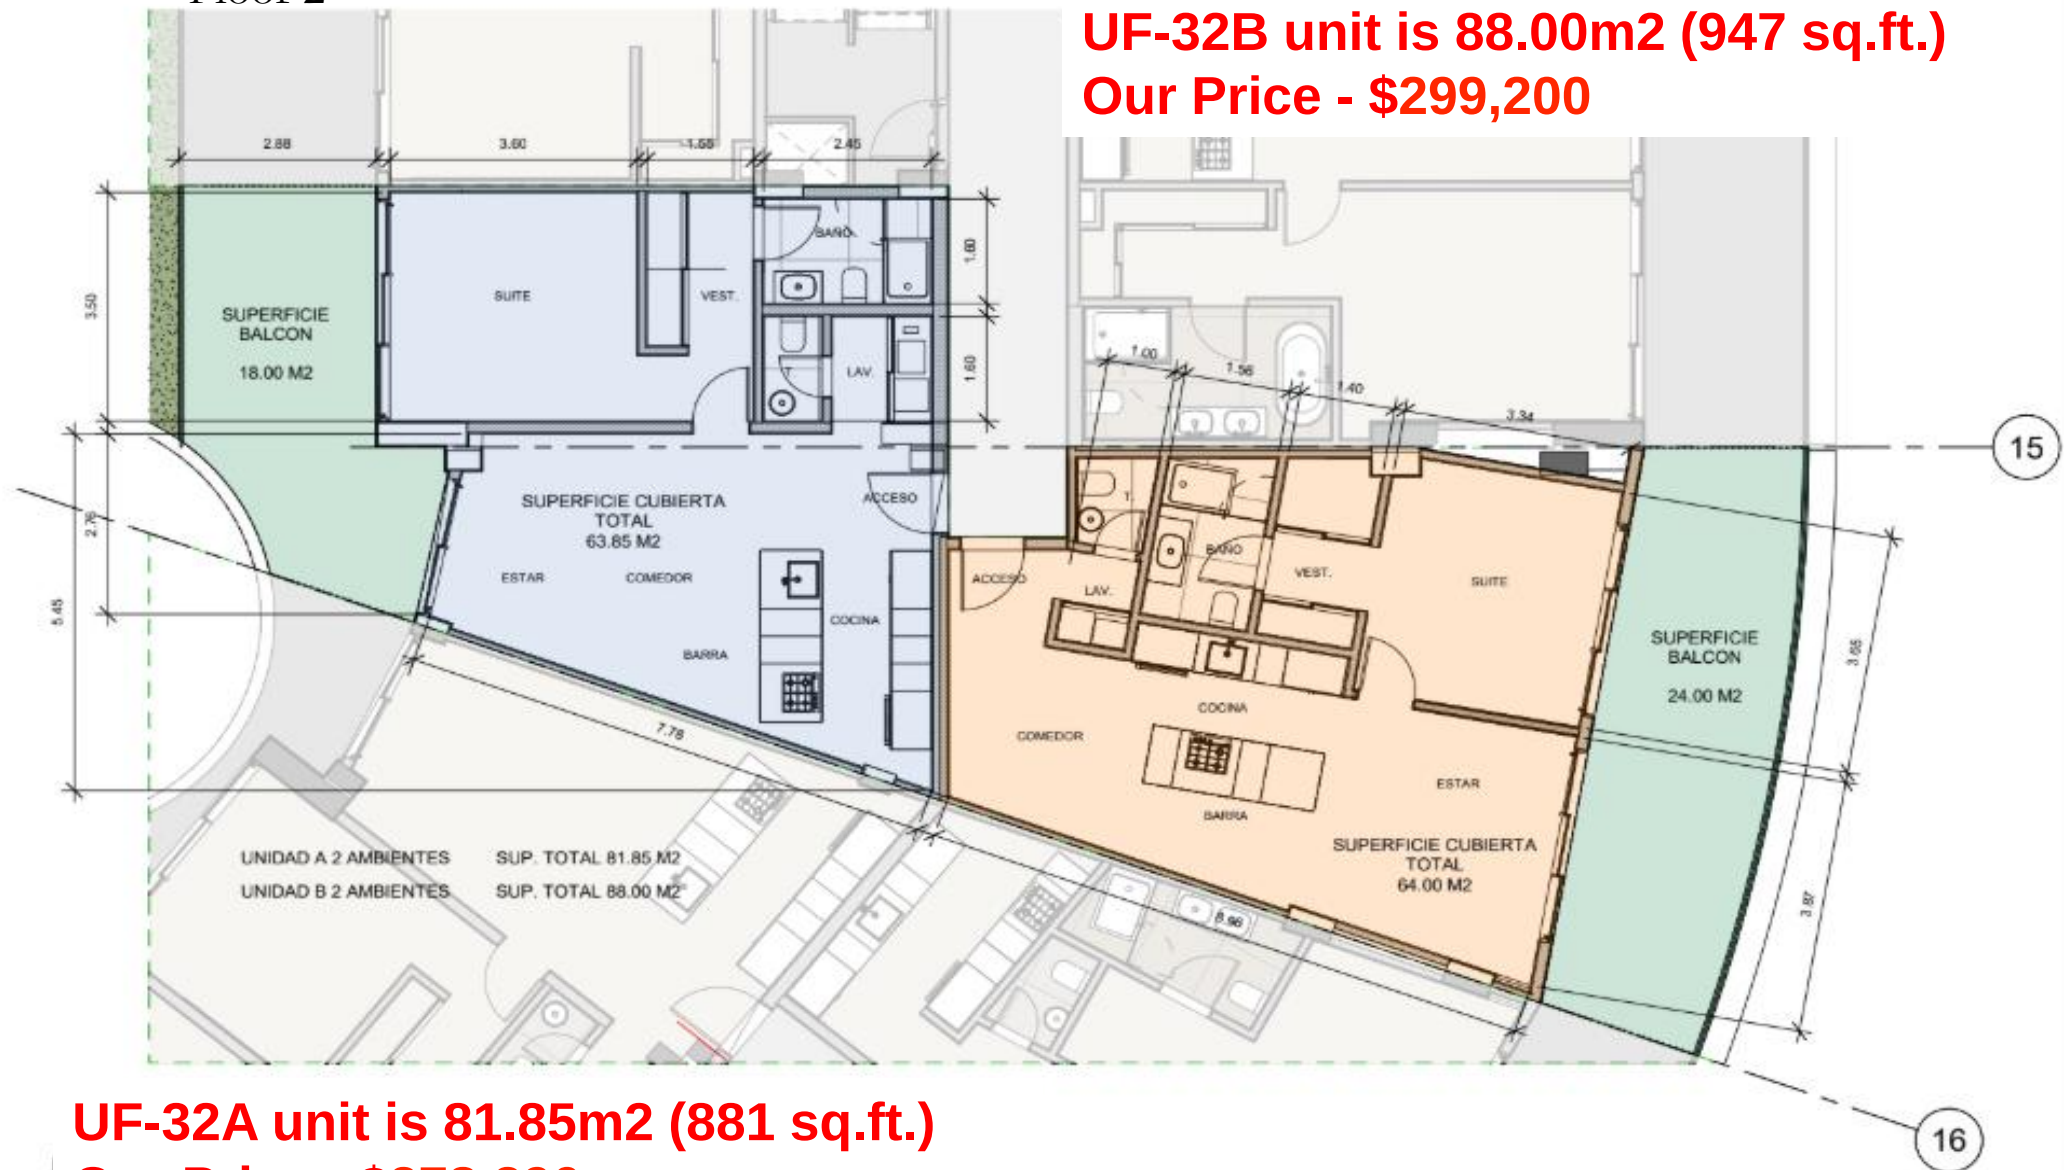

UF-32A unit is 81.85m² (881 sq.ft.)
Our Price - \$278,290

Floor 2




UF-21A unit is 82.30m2 (885.8 sq.ft.)
Our Price - \$279,820

Floor 2

UF-23B unit is 55.20m² (594 sq.ft.)
Our Price - \$187,680

SOLD

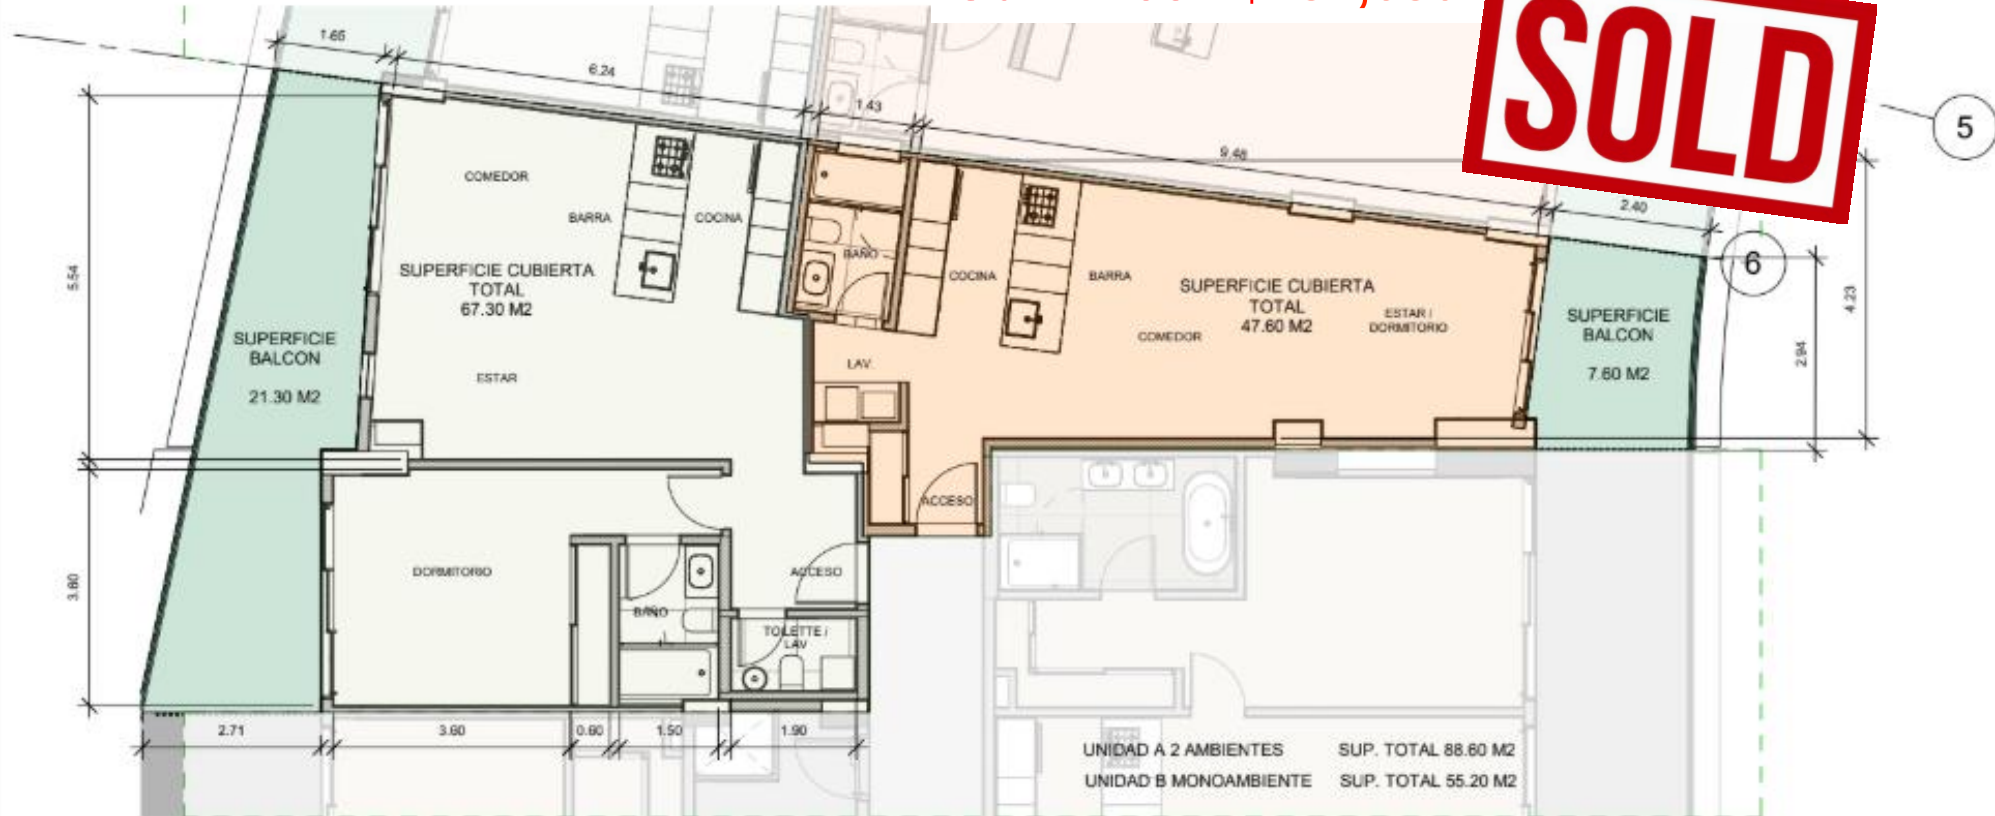


UF-23A unit is 88.60m² (953.6 sq.ft.)
Our Price - \$301,240

Floor 2




UF-98 unit is 108m2 (1162sq.ft.)
Price - \$367,200

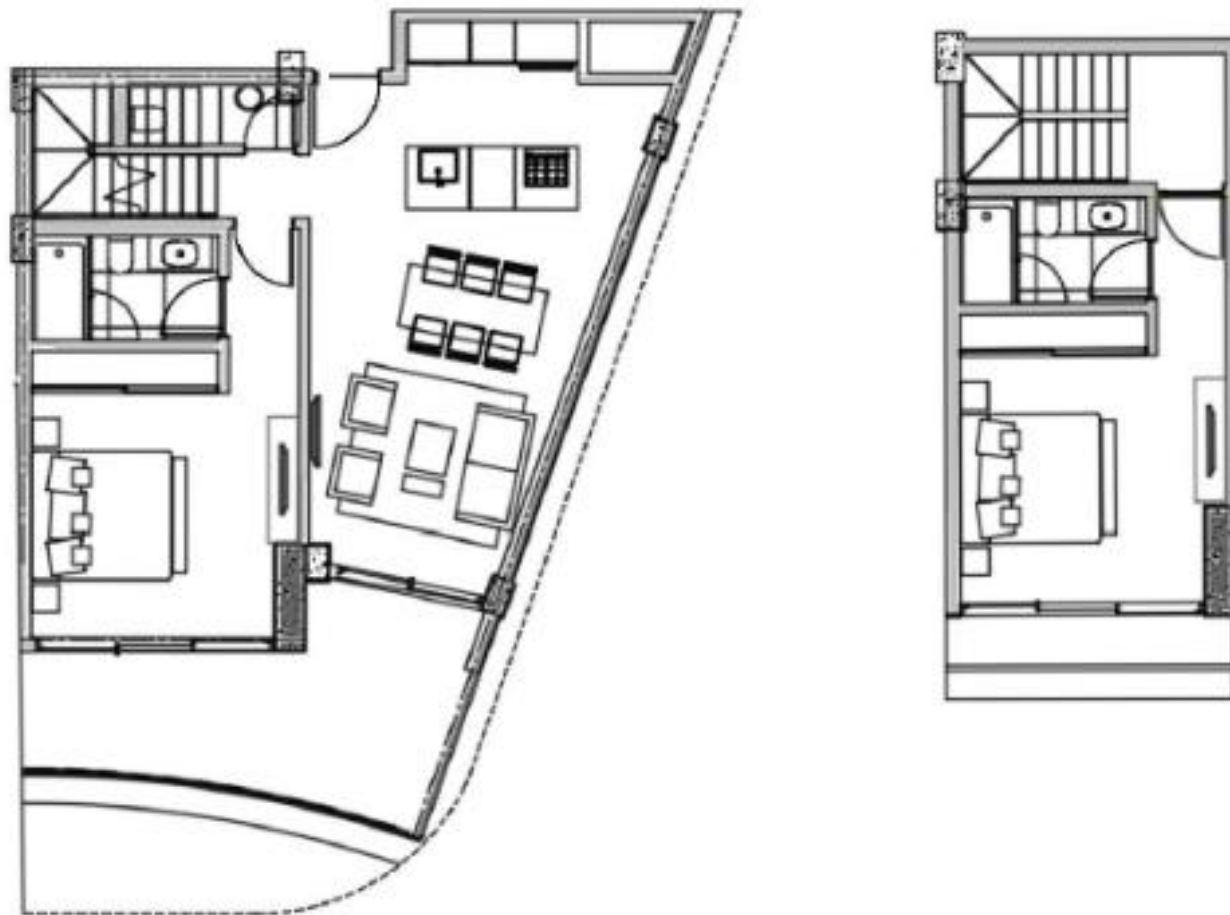

Propuesta de Remodelación Interior- Alternativa de
Distribución Interior (No Incluida en Alcance Base)

UF-96 unit is 111m2 (1194sq.ft.)
Price - \$377,400



SOLD

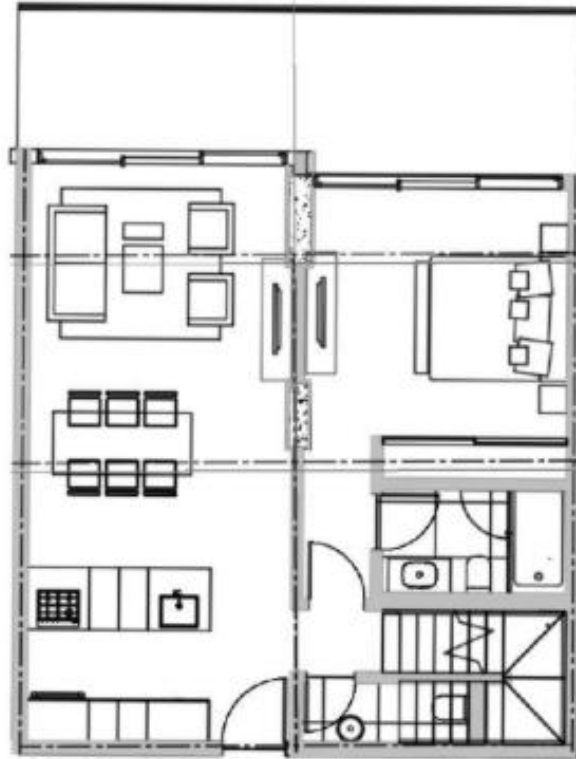


UF-95 unit is 111m2 (1194sq.ft.)
Price \$377,400

Propuesta de Remodelación Interior- Alternativa de
Distribución Interior (No Incluida en Alcance Base)


SOLD

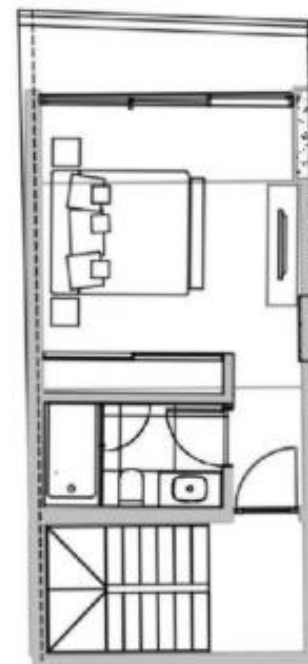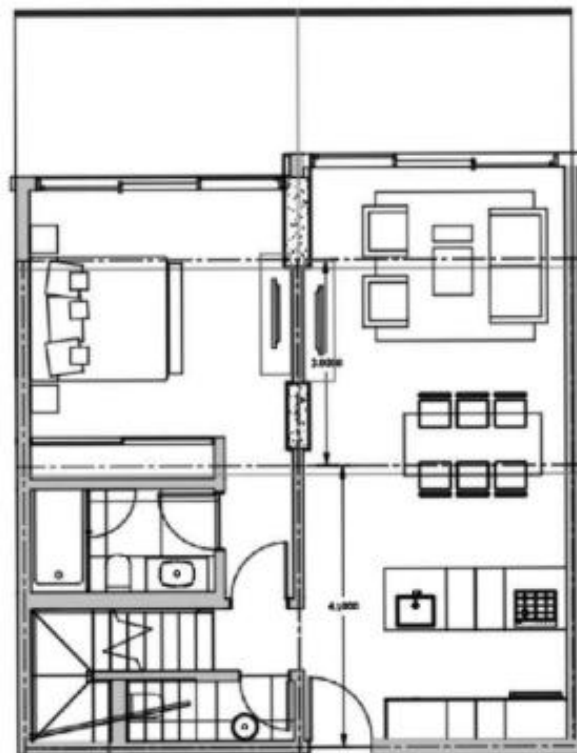



UF-94 unit is 121m2 (1302sq.ft.)

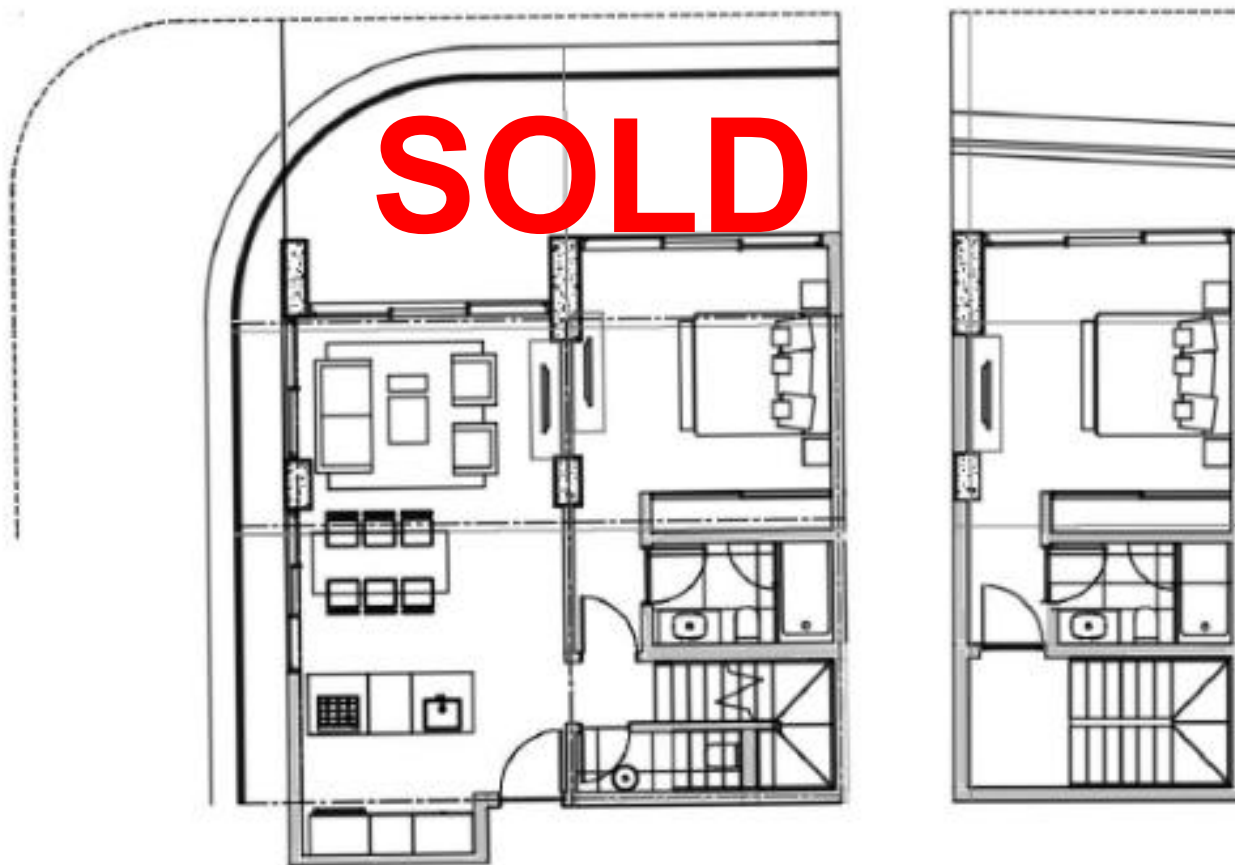



POND -----POND -----POND -----POND ----- POND -----POND -----POND -----

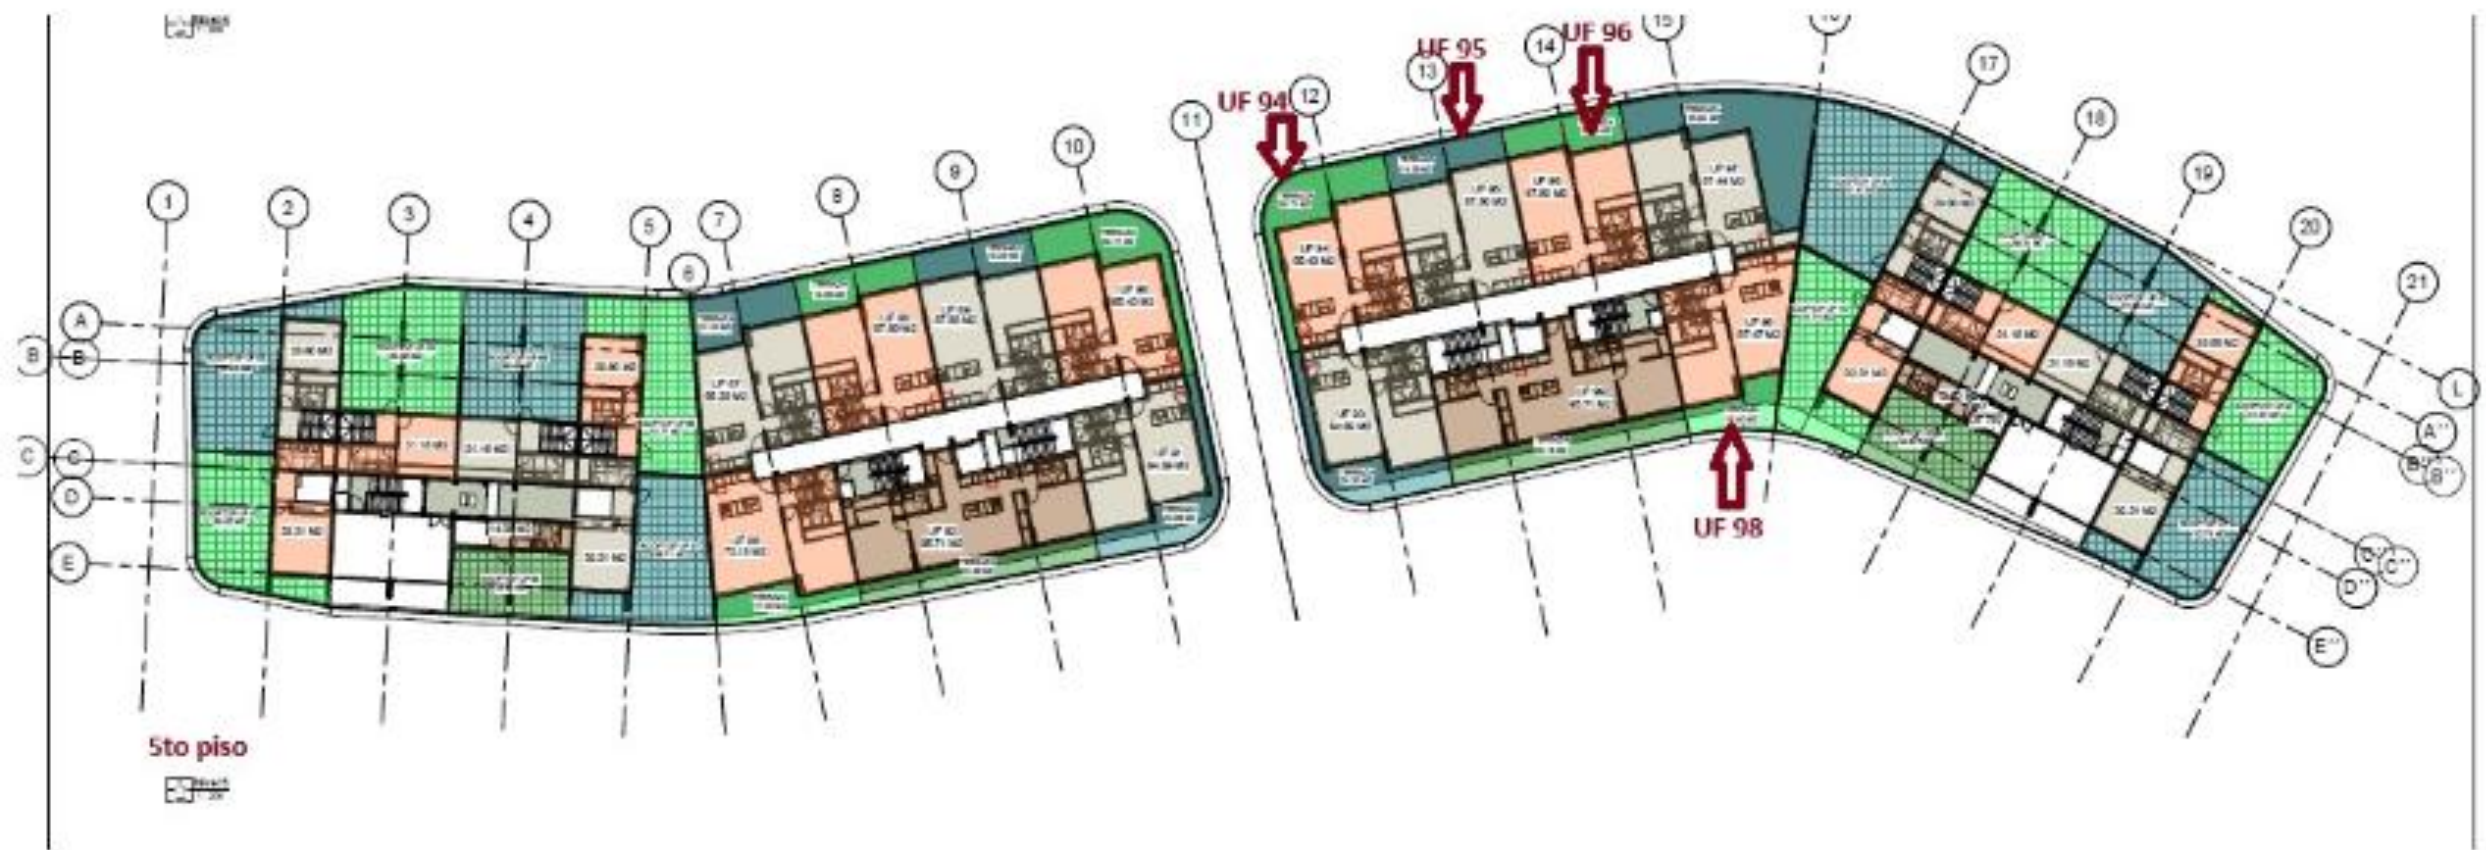

UF-68 unit is 171m² (1840sq.ft)
Price - \$581,400

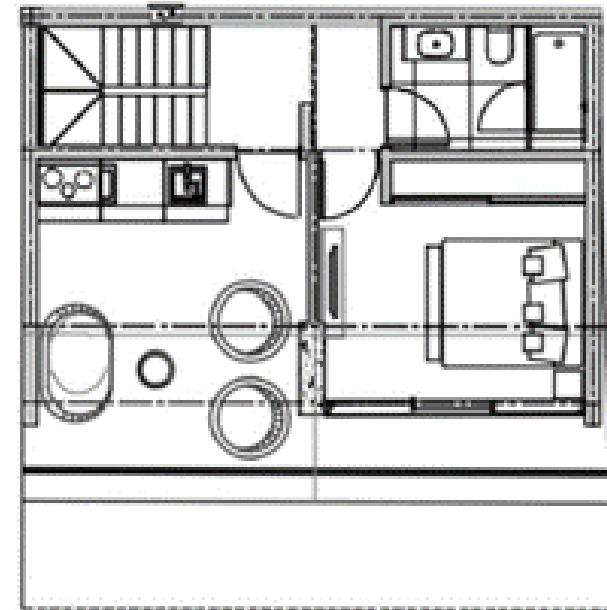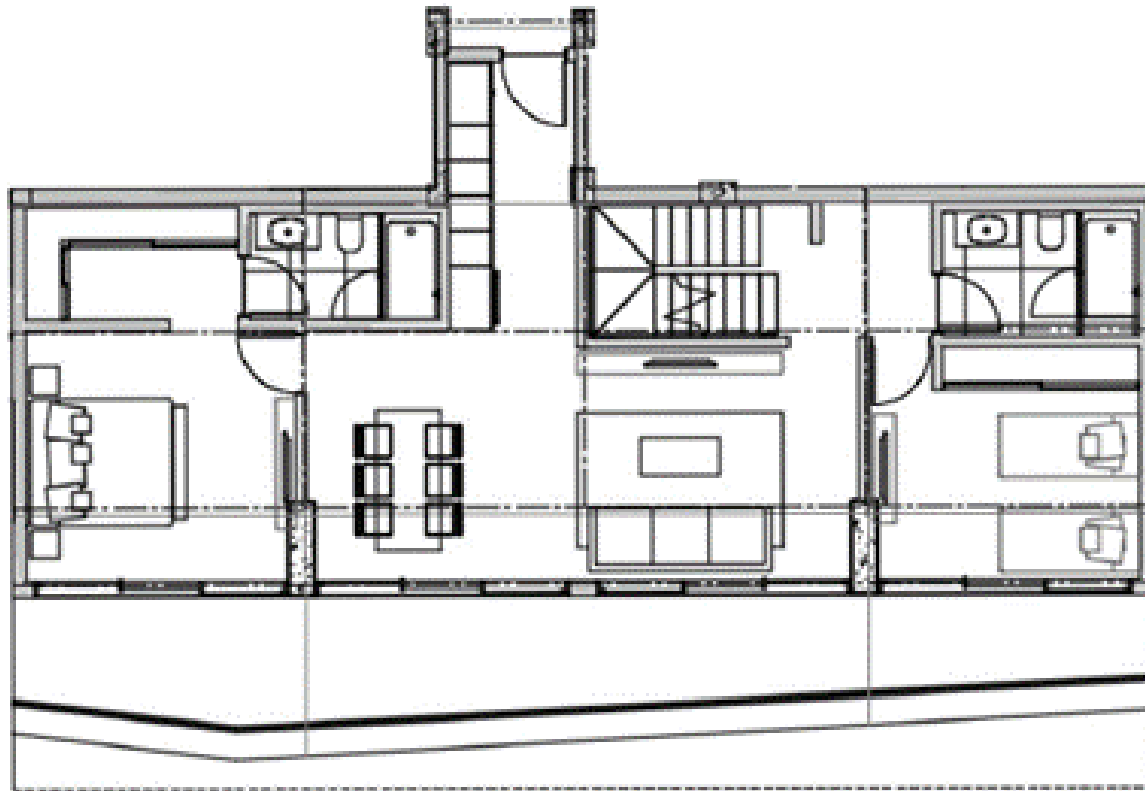

UF-85 unit is 166m² (1786sq.ft.)
Price - \$564,400

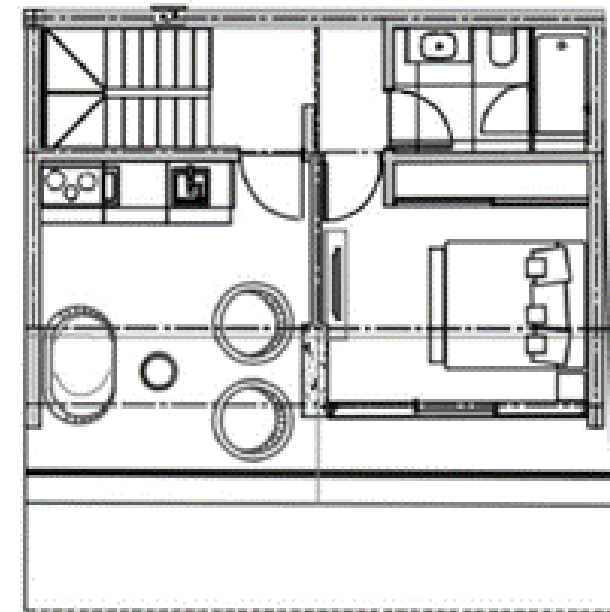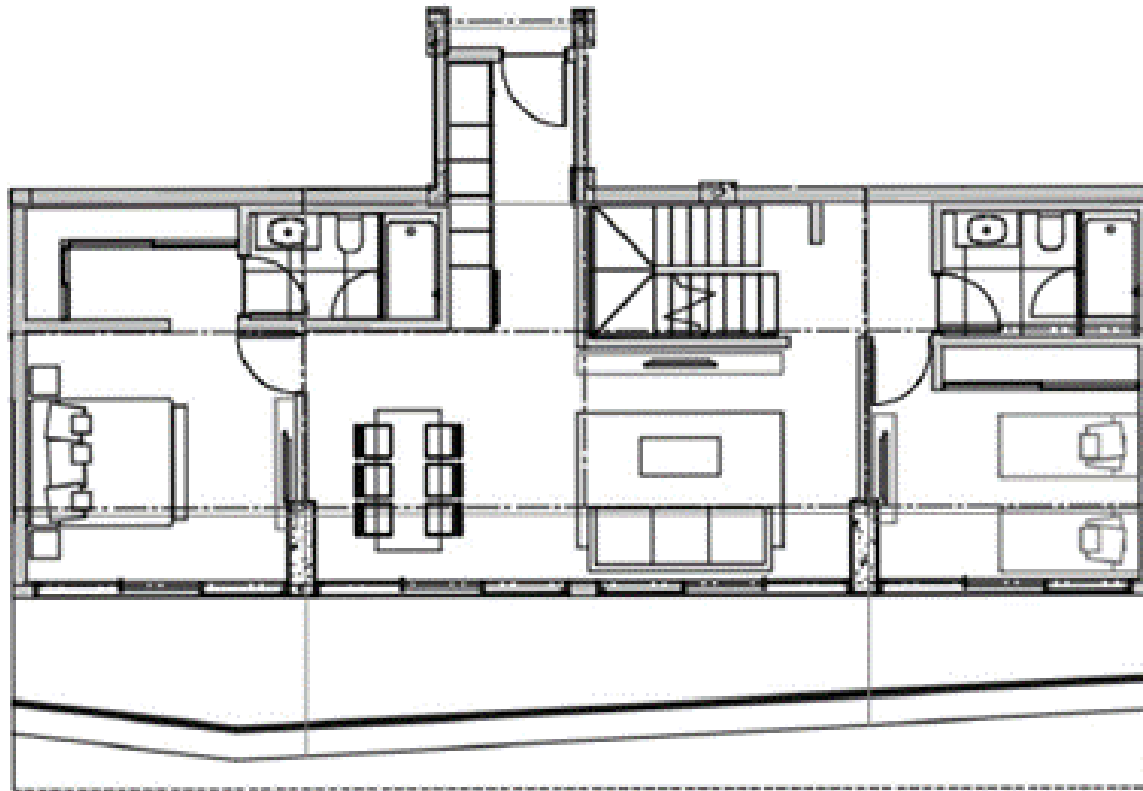


POND -----POND -----POND -----POND -----POND -----POND -----POND -----POND -----




POND -----POND -----POND -----POND -----POND -----POND -----POND -----





POND -----POND -----POND -----POND ----- POND -----POND -----POND -----
POND -----

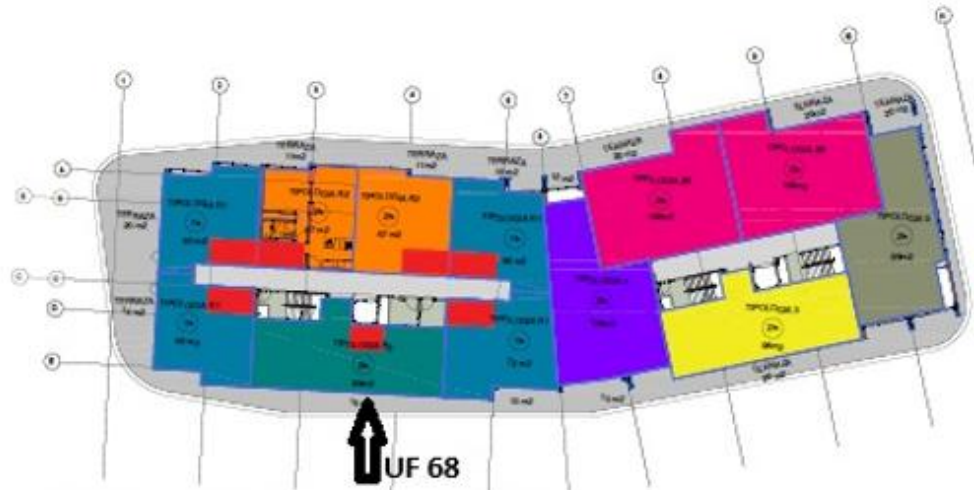

PLANTA DE CONJUNTO CUANTIFICACION DE AREAS 4to.nivel
REEF AND GOLF RESIDENCE

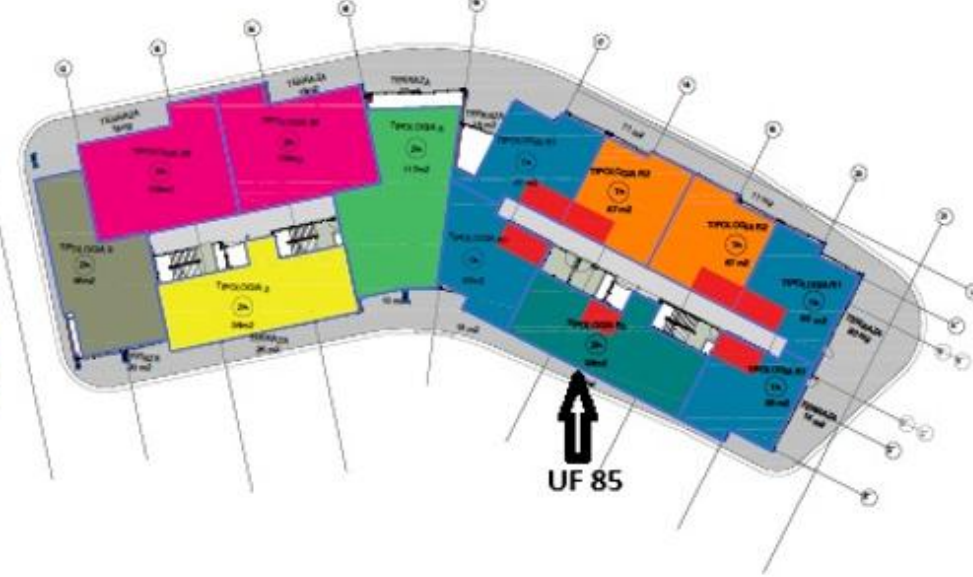

POND -----POND -----POND -----POND -----POND -----POND -----POND -----
POND -----

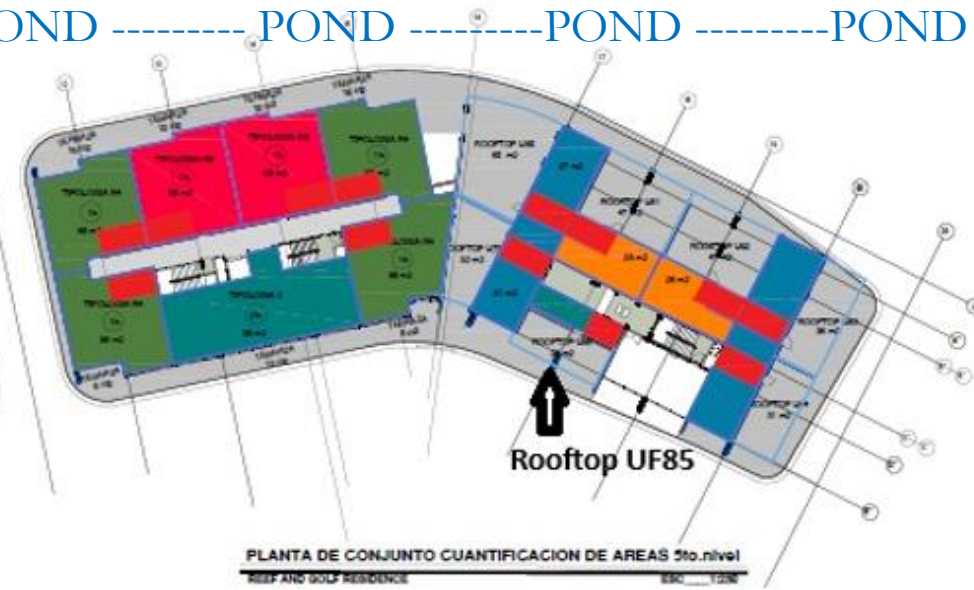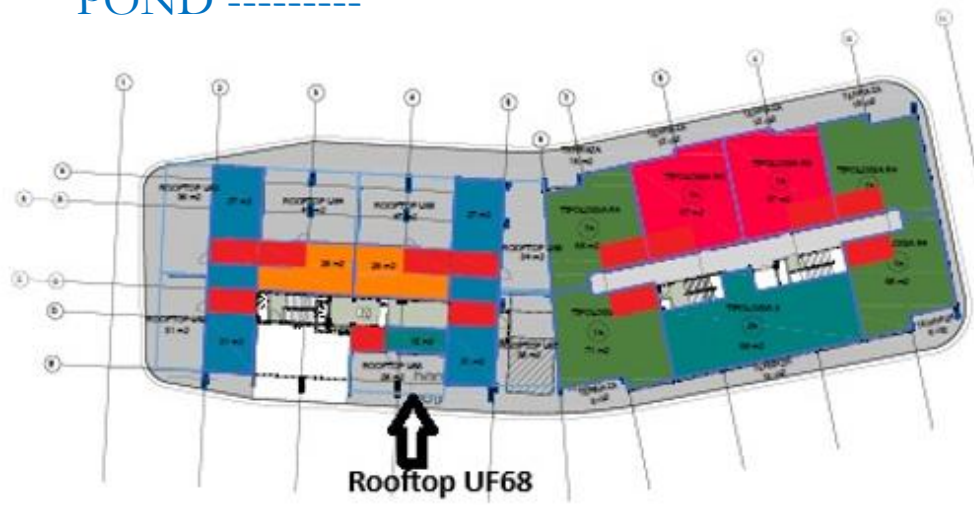

PLANTA DE CONJUNTO CUANTIFICACION DE AREAS 5to.nivel
REEF AND GOLF RESIDENCE